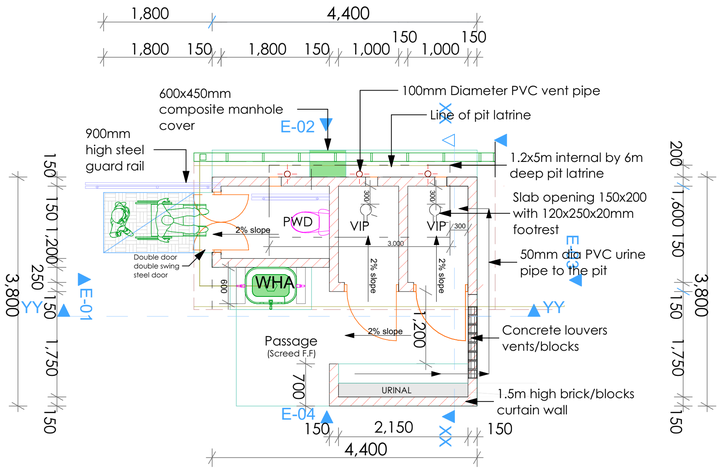

FLOOR PLAN-Boy's Toilet (Scale 1:100)

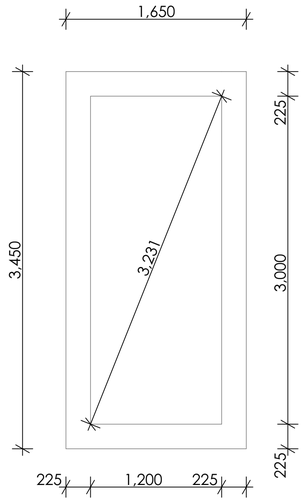

PIT EXCAVATION PLAN

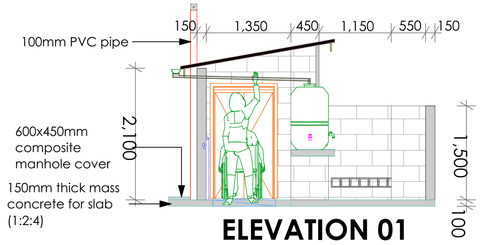

ELEVATION 01

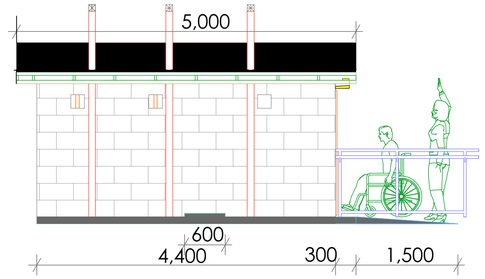

ELEVATION 02

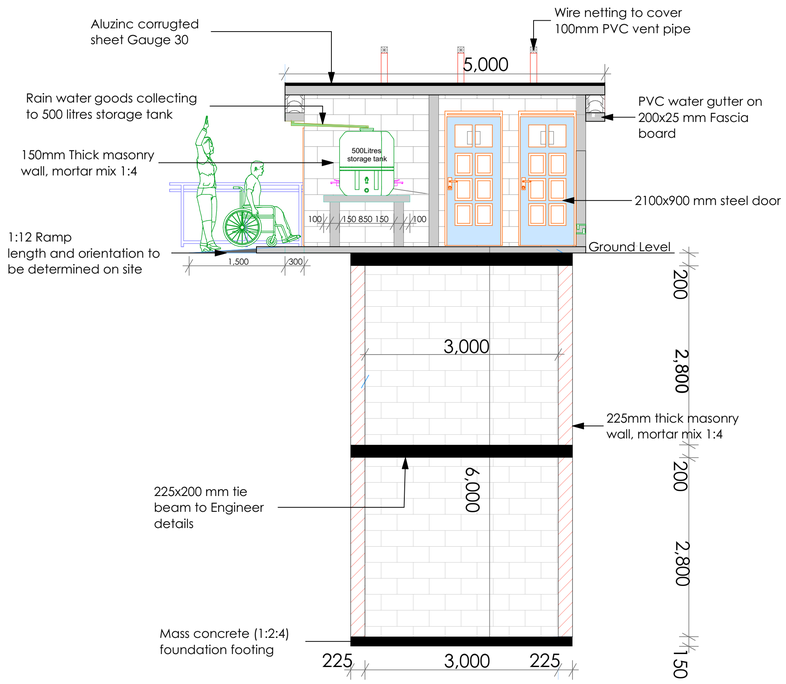

SECTION YY

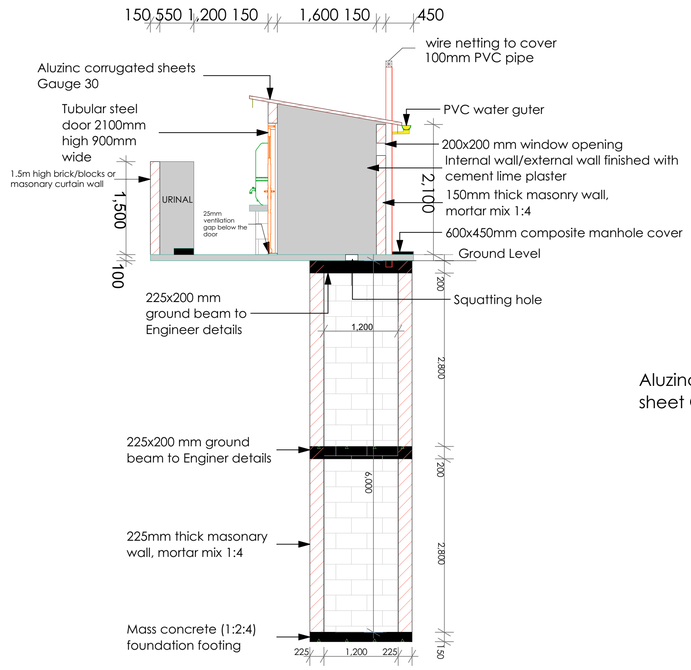

SECTION X-X

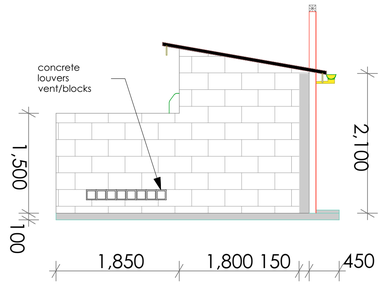

ELEVATION 03

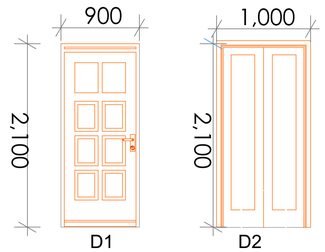

DOOR DETAILS

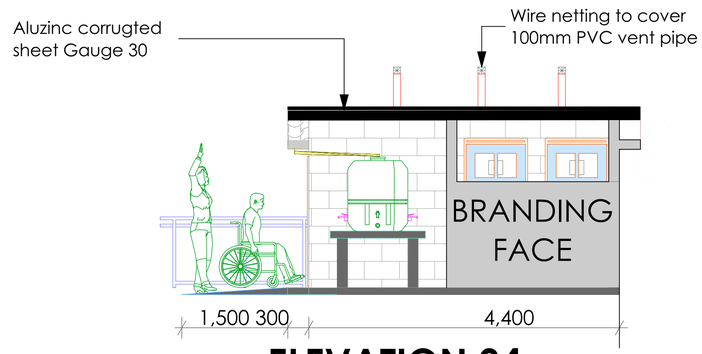

ELEVATION 04

GENERAL NOTES

1.All works to be carried out in accordance with Local Authority regulations
2.All figured dimensions to be taken in preference to scaled dimensions
3. All walls below 200mm to be reinforced with hoop iron at every alternate course
4.Povide damp proof course (D.P.C) under all walls
5.P.V. indicates permanent ventilation
6. All drainages passing under building and drive area to be of pvc pipe and encased in 150mm thick concrete surround.
7.All inspection chambers in drive area to have heavy duty covers
8.Check all dimensions on site
9.All sanitary work to be in accordance with MOH rules and regulations and NCC requirements
10.500g polythene sheeting and anti-termite treatment to be provided under ground floor concrete slab
11.All reinforced conrete works to Structural Eng. detail

PROJECT TITLE: SWASAP - PROPOSED INSTITUTION SANITATION BLOCK

CLIENT: CONCERN WORLDWIDE

Consultants:

DRAWING TITLE: 3 DOOR LINED BOYS LATRINES WORKING DRAWINGS

DRAWN BY: C.R.O
CHECKED BY:

Drawing Number:

Scale:

REVISION	DATE